


CONTINUED ON SHEET 2

CONTINUED ON SHEET 3

CONTINUED ON SHEET 8

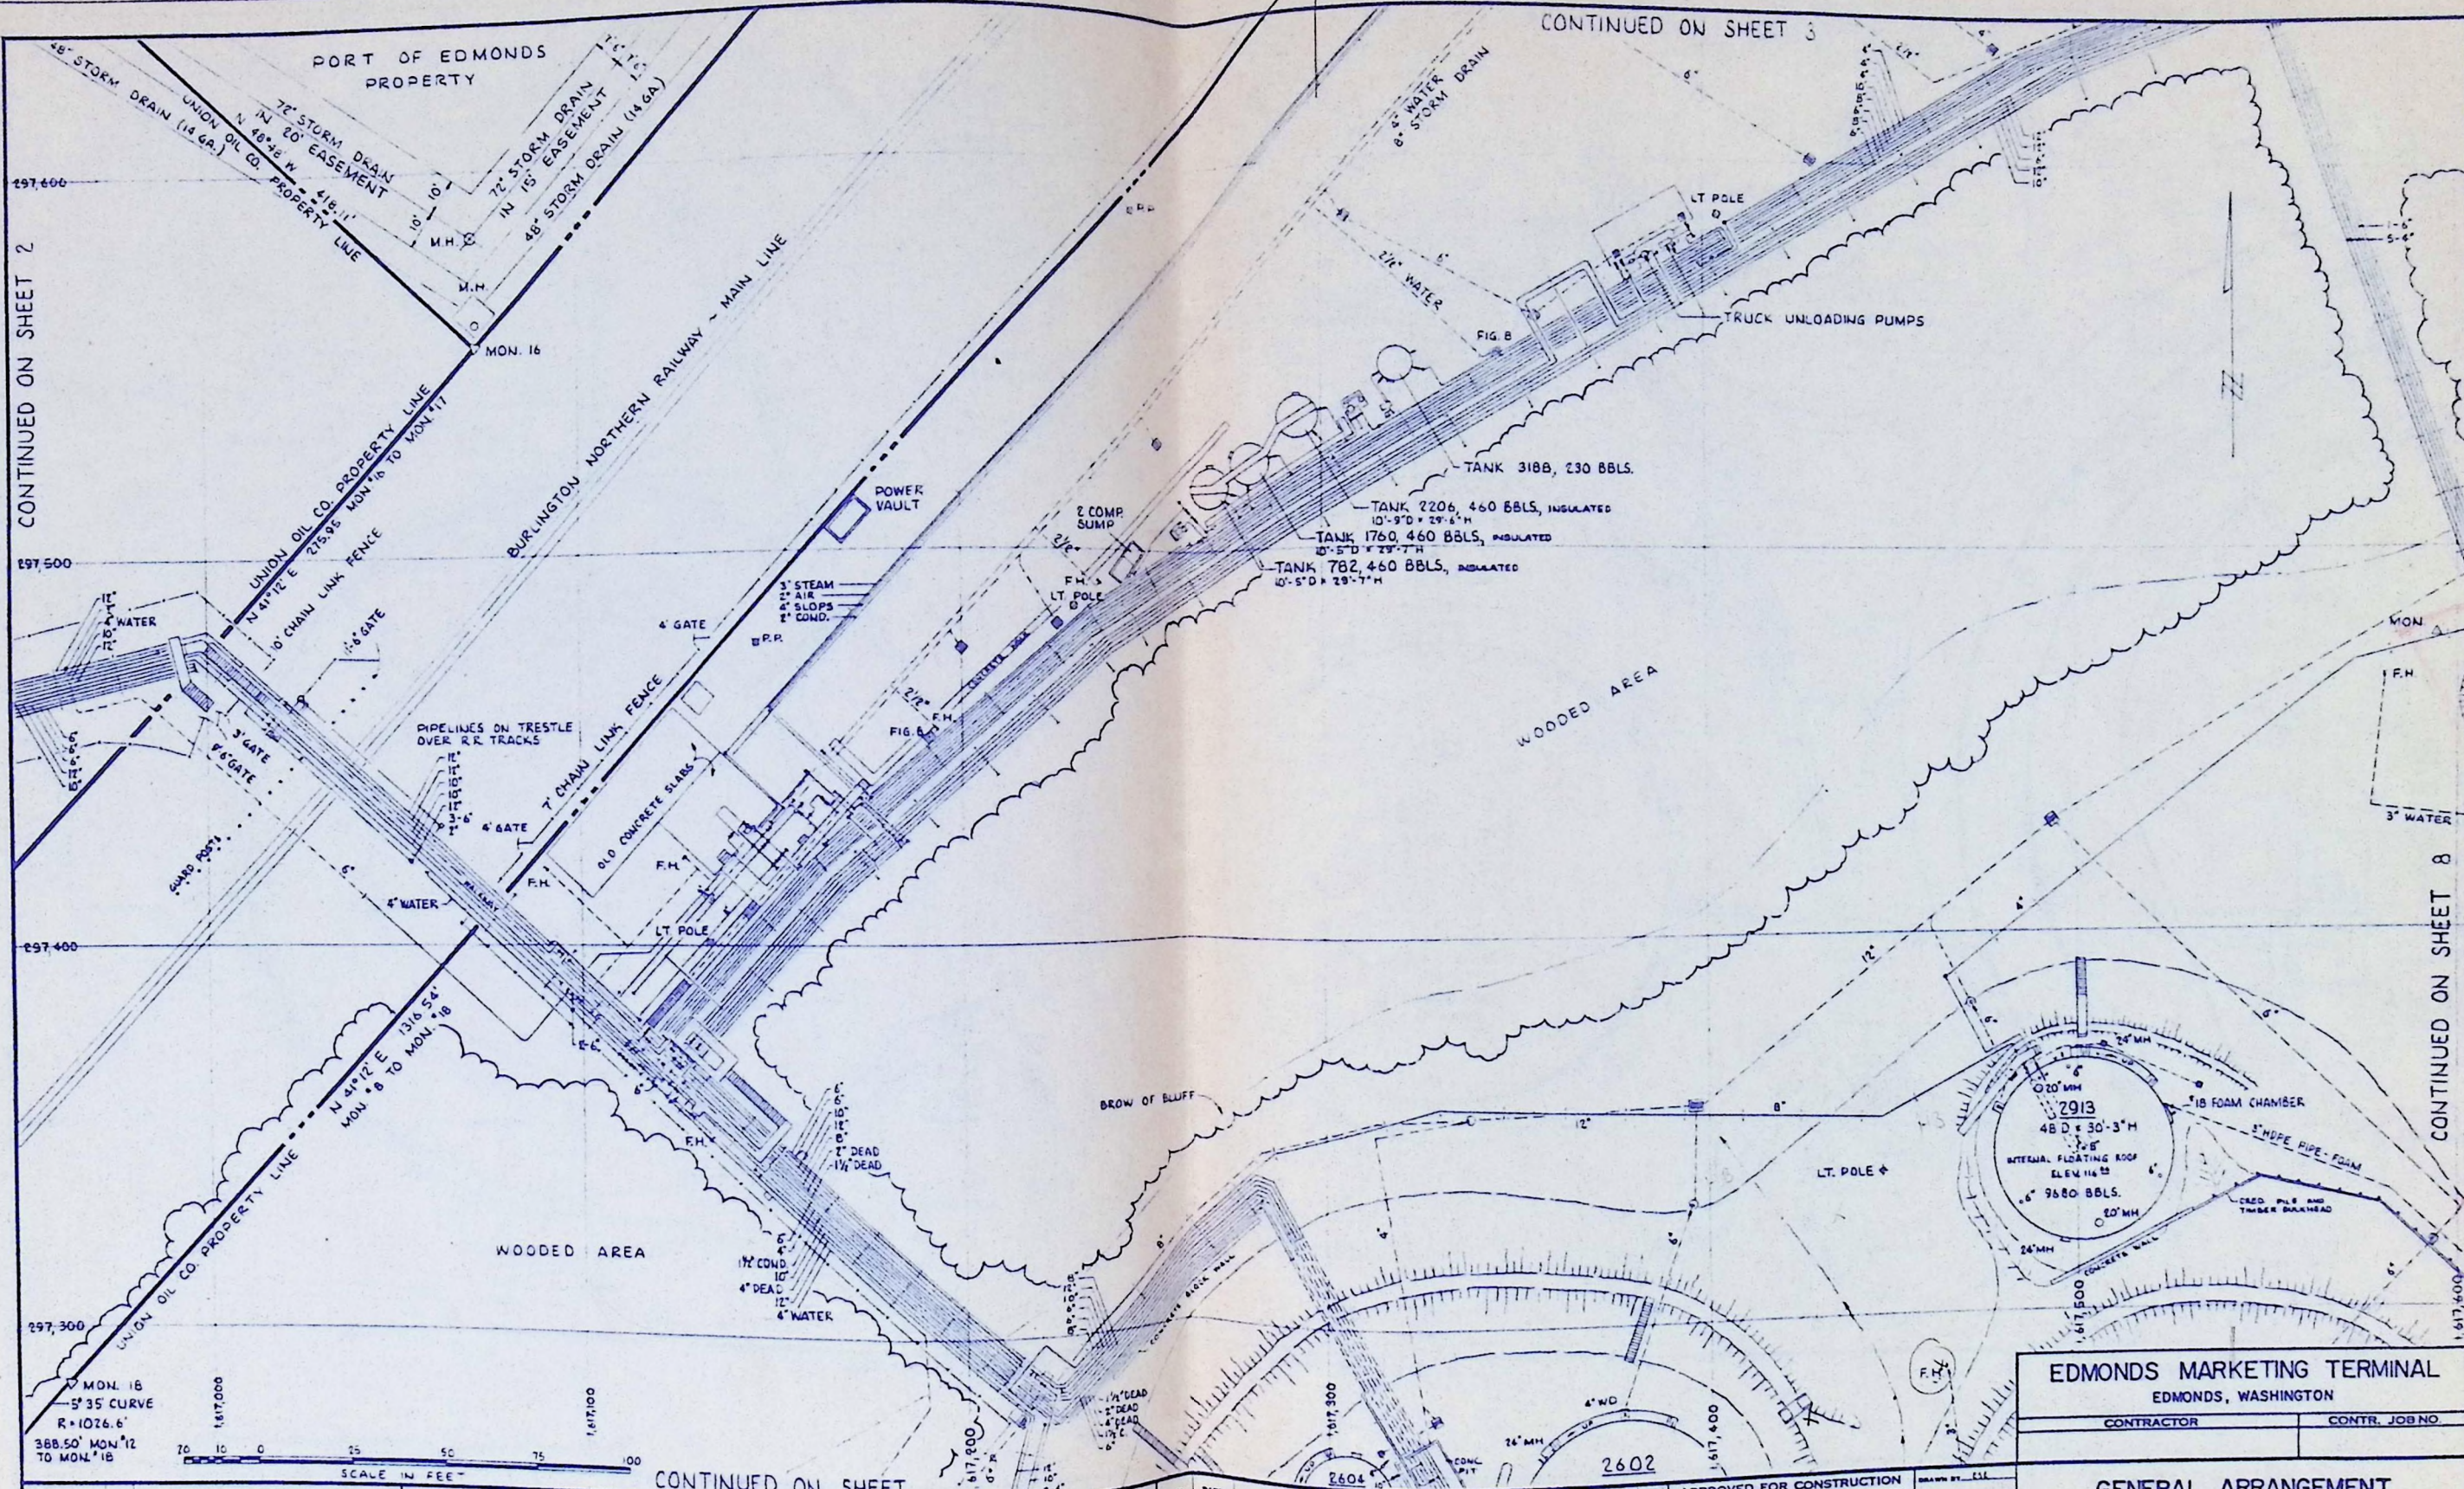

EDMONDS MARKETING TERMINAL
EDMONDS, WASHINGTON

CONTRACTOR	CONTR. JOB NO
------------	---------------

GENERAL ARRANGEMENT
LOWER YARD AREA

Union Oil Company of California
Los Angeles, California

L2A151

UNION

17 SHEETS


NOTES:

1. COORDINATES SHOWN ARE TO THE LAMBERT GRID SYSTEM FOR THE STATE OF WASHINGTON NORTH ZONE
2. DATUM FOR ELEVATIONS IS MEAN LOWER LOW WATER CORRECT AS OF JANUARY, 1975.
3. HDPE - HIGH DENSITY POLYETHYLENE (DRISCOPE)


[illegible]

LINE NO.	DATE	REVISED	DESTROY ALL PRINTS RELATING EARLIER DATE	REPL- BY	REPL- DATE	APPROVED FOR CONSTRUCTION
1	0-4-77	REVISED				
2	4-8-82	REVISED TO CURRENT STATUS		ESB		
3	17-30-87	REVISED TO CURRENT STATUS		ESB		
4						
5						
CONTINUED ON SHEET 4

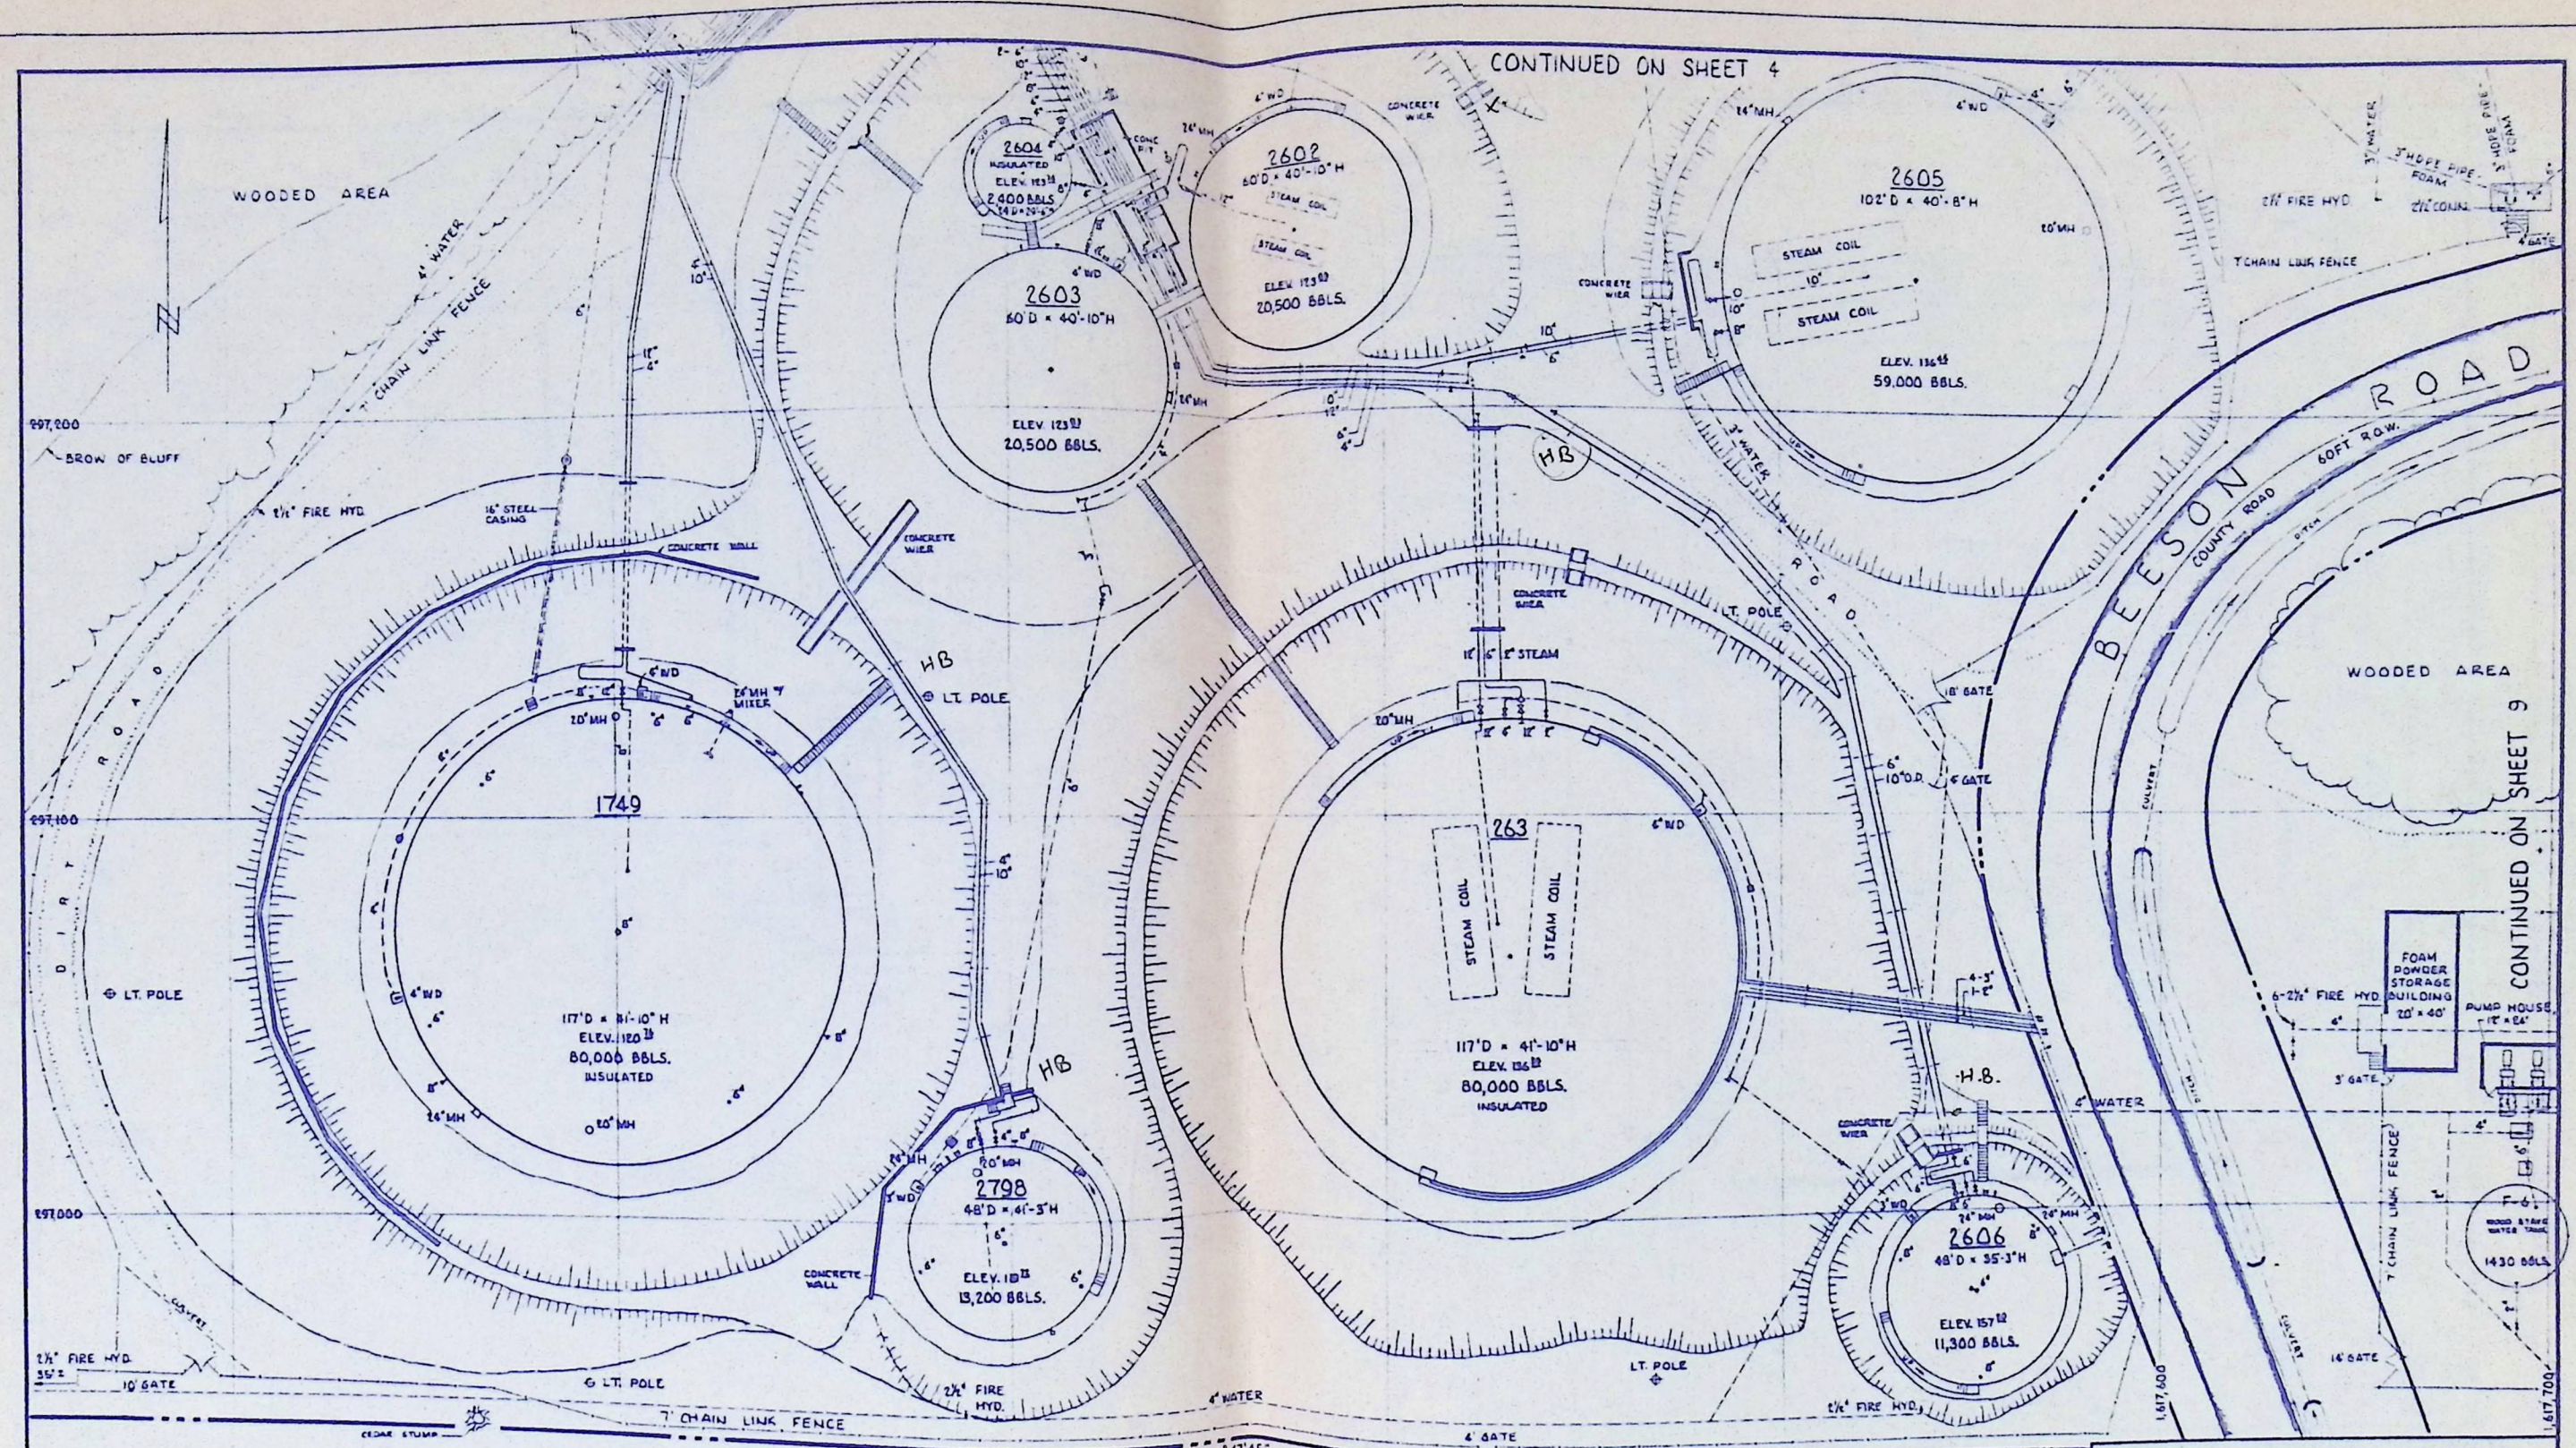

CONTINUED ON SHEET 9

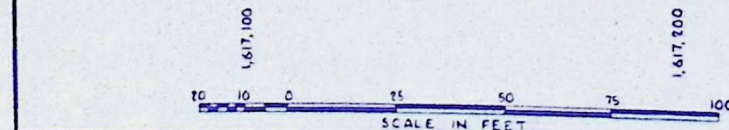

NUMBER	DATE	REFERENCE DRAWINGS

NOTES:
1. COORDINATES SHOWN ARE TO THE LAMBERT GRID SYSTEM FOR THE STATE OF WASHINGTON, NORTH ZONE.
2. DATUM FOR ELEVATIONS IS MEAN LOWER LOW WATER CORRECT AS OF JANUARY, 1975.
3. HDPE - HIGH DENSITY POLYETHYLENE (DRISCOPIPE)

NO.	DATE	REVISION	APPROVED FOR CONSTRUCTION
1	7-11-77	REVISED	
2	5-22-82	REVISED TO CURRENT STATUS	
3	7-30-82	REVISED TO CURRENT STATUS	

DRAWN BY: JSC
CHECKED BY:
TRACED BY:
DATE: 12-11-75

EDMONDS MARKETING TERMINAL
EDMONDS, WASHINGTON


CONTRACTOR: CONTR. JOB NO.:

GENERAL ARRANGEMENT
TANK FARM - AREA NO. 1

Union Oil Company of California
Los Angeles, California

L2A151

SHEET 5

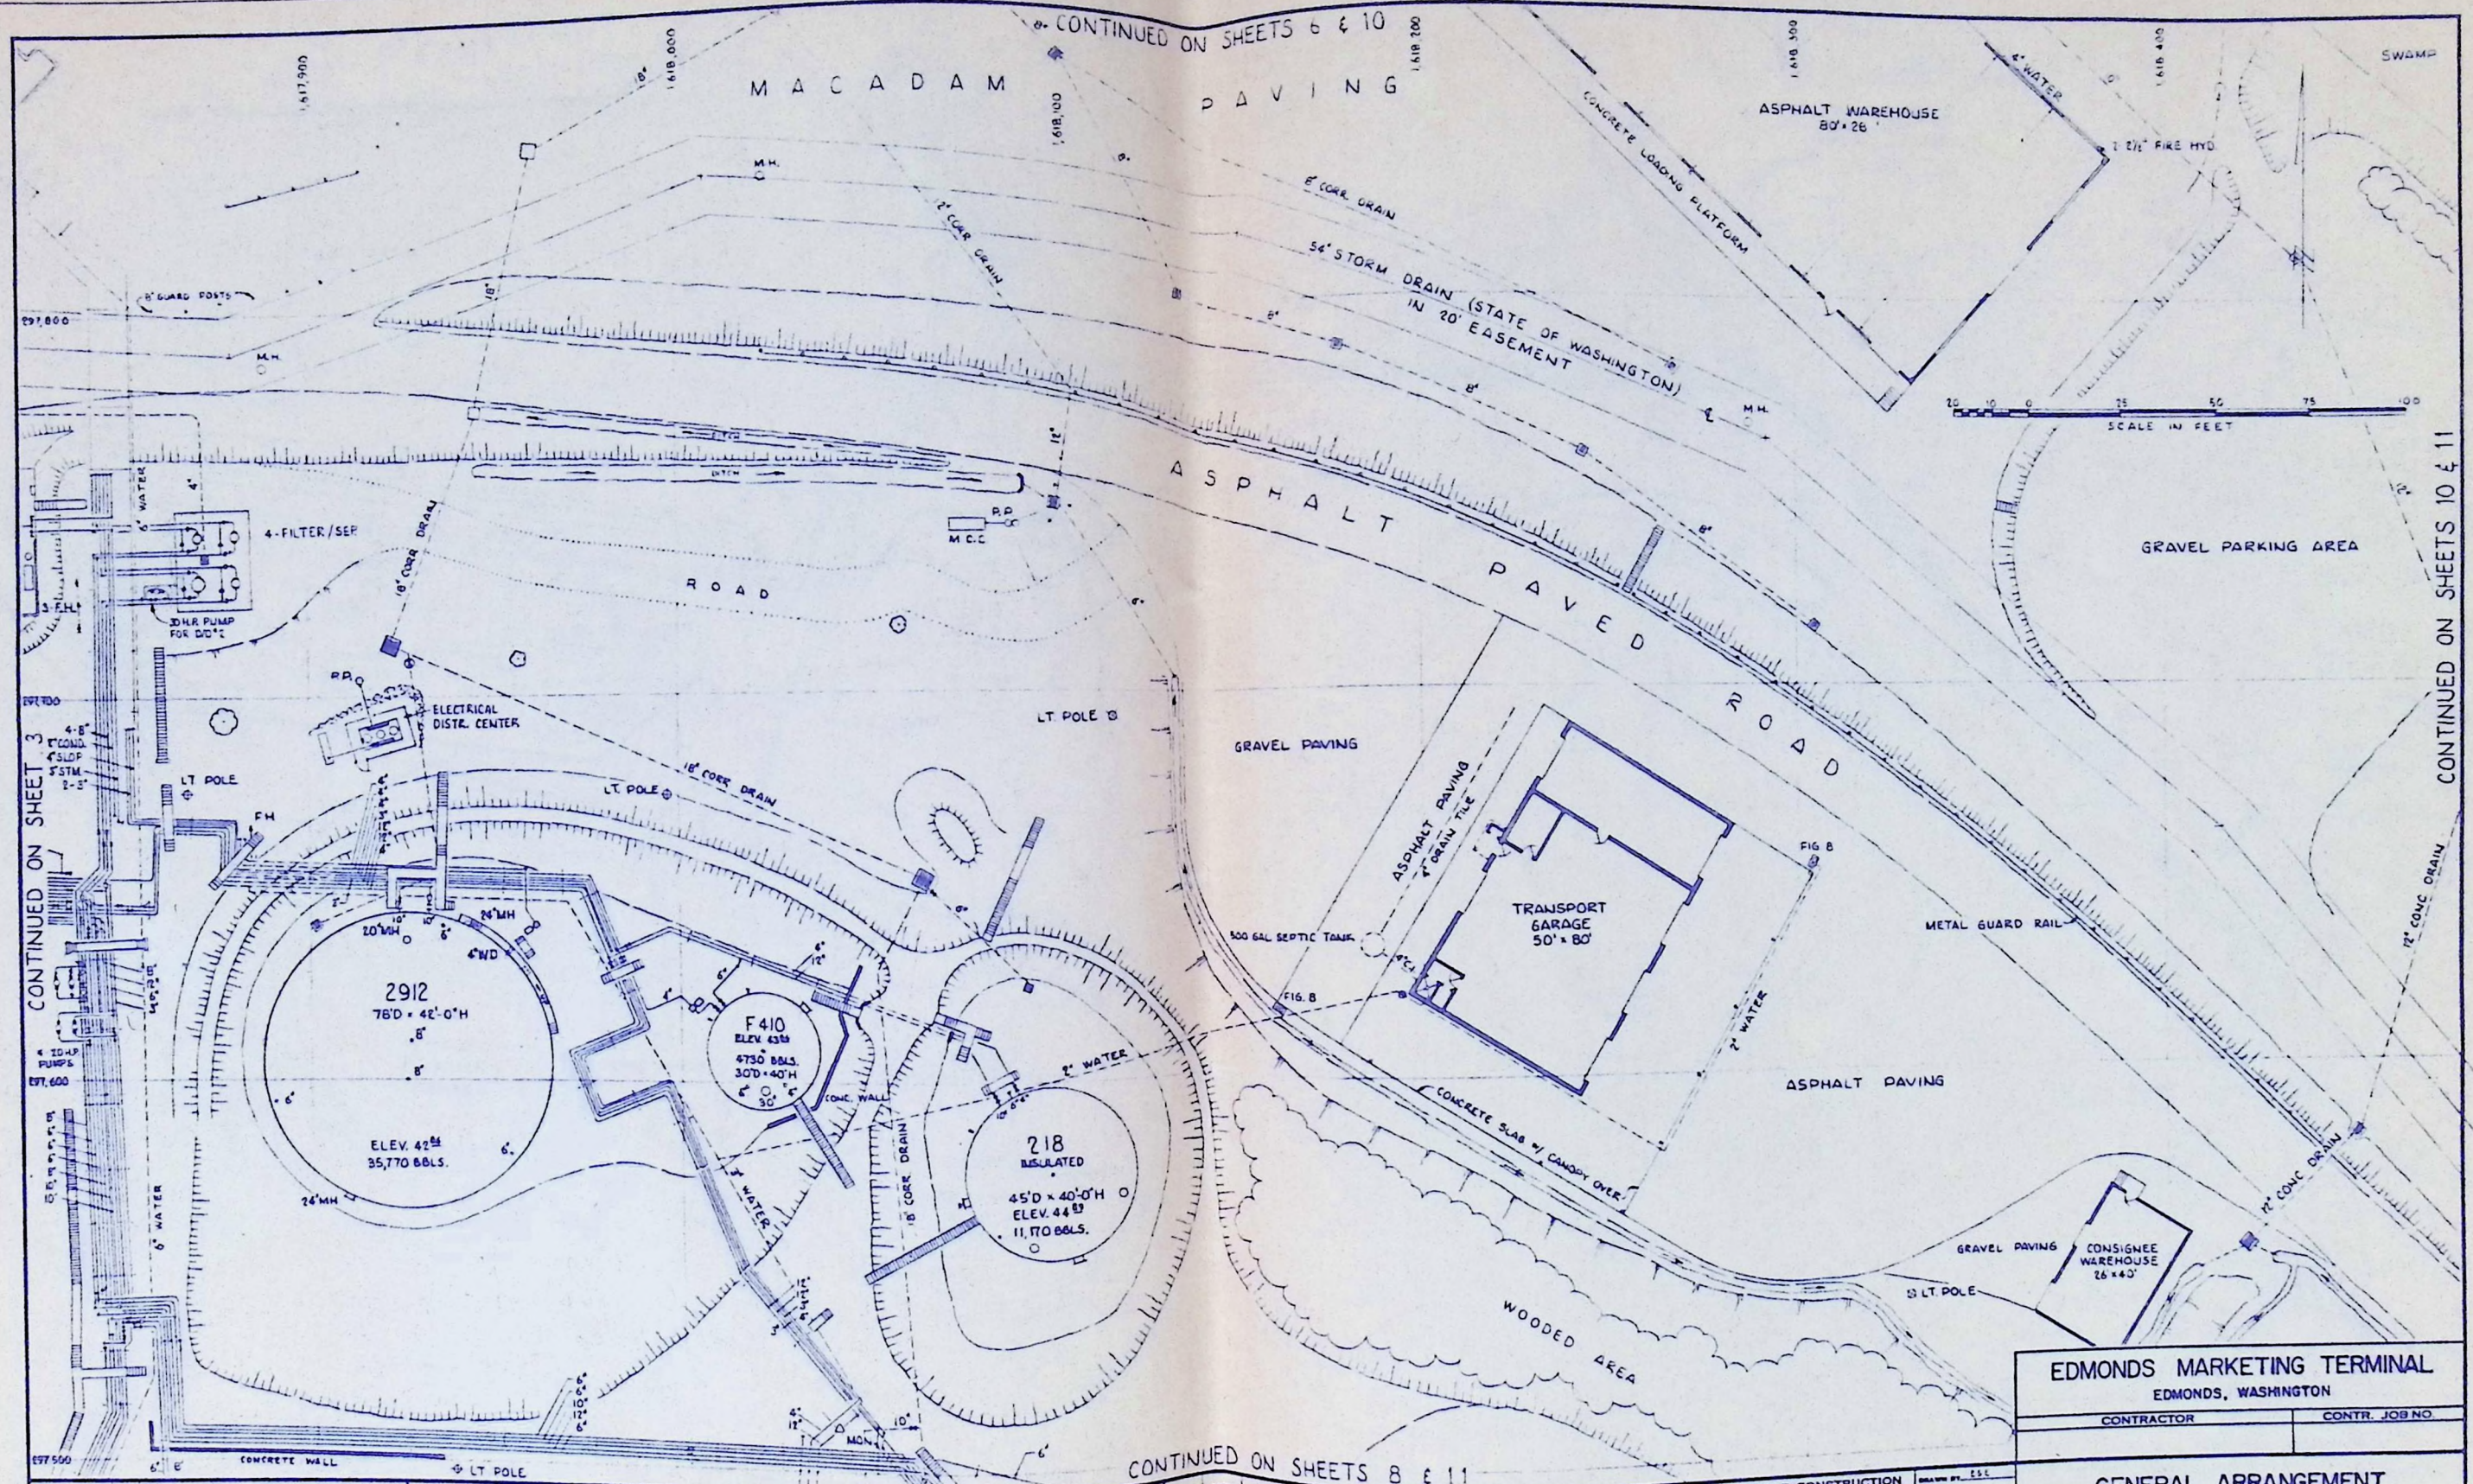

EDMONDS MARKETING TERMINAL
EDMONDS, WASHINGTON

CONTRACTOR	CONTR. JOB NO.
------------	----------------

GENERAL ARRANGEMENT
TRANSPORT GARAGE AREA


Union Oil Company of California
Los Angeles, California


L2A151

DATE: 5-24-76

NOTES:
1. COORDINATES SHOWN ARE TO THE LAMBERT GRID SYSTEM FOR THE STATE OF WASHINGTON, NORTH ZONE.
2. DATUM FOR ELEVATIONS IS MEAN LOWER LOW WATER CORRECT AS OF JANUARY, 1975.

NO.	DATE	REVISION	APPROVED FOR CONSTRUCTION
1	7-20-77	REVISED TO CURRENT STATUS	ESE
2	3-18-81	REVISED TO CURRENT STATUS	ESE

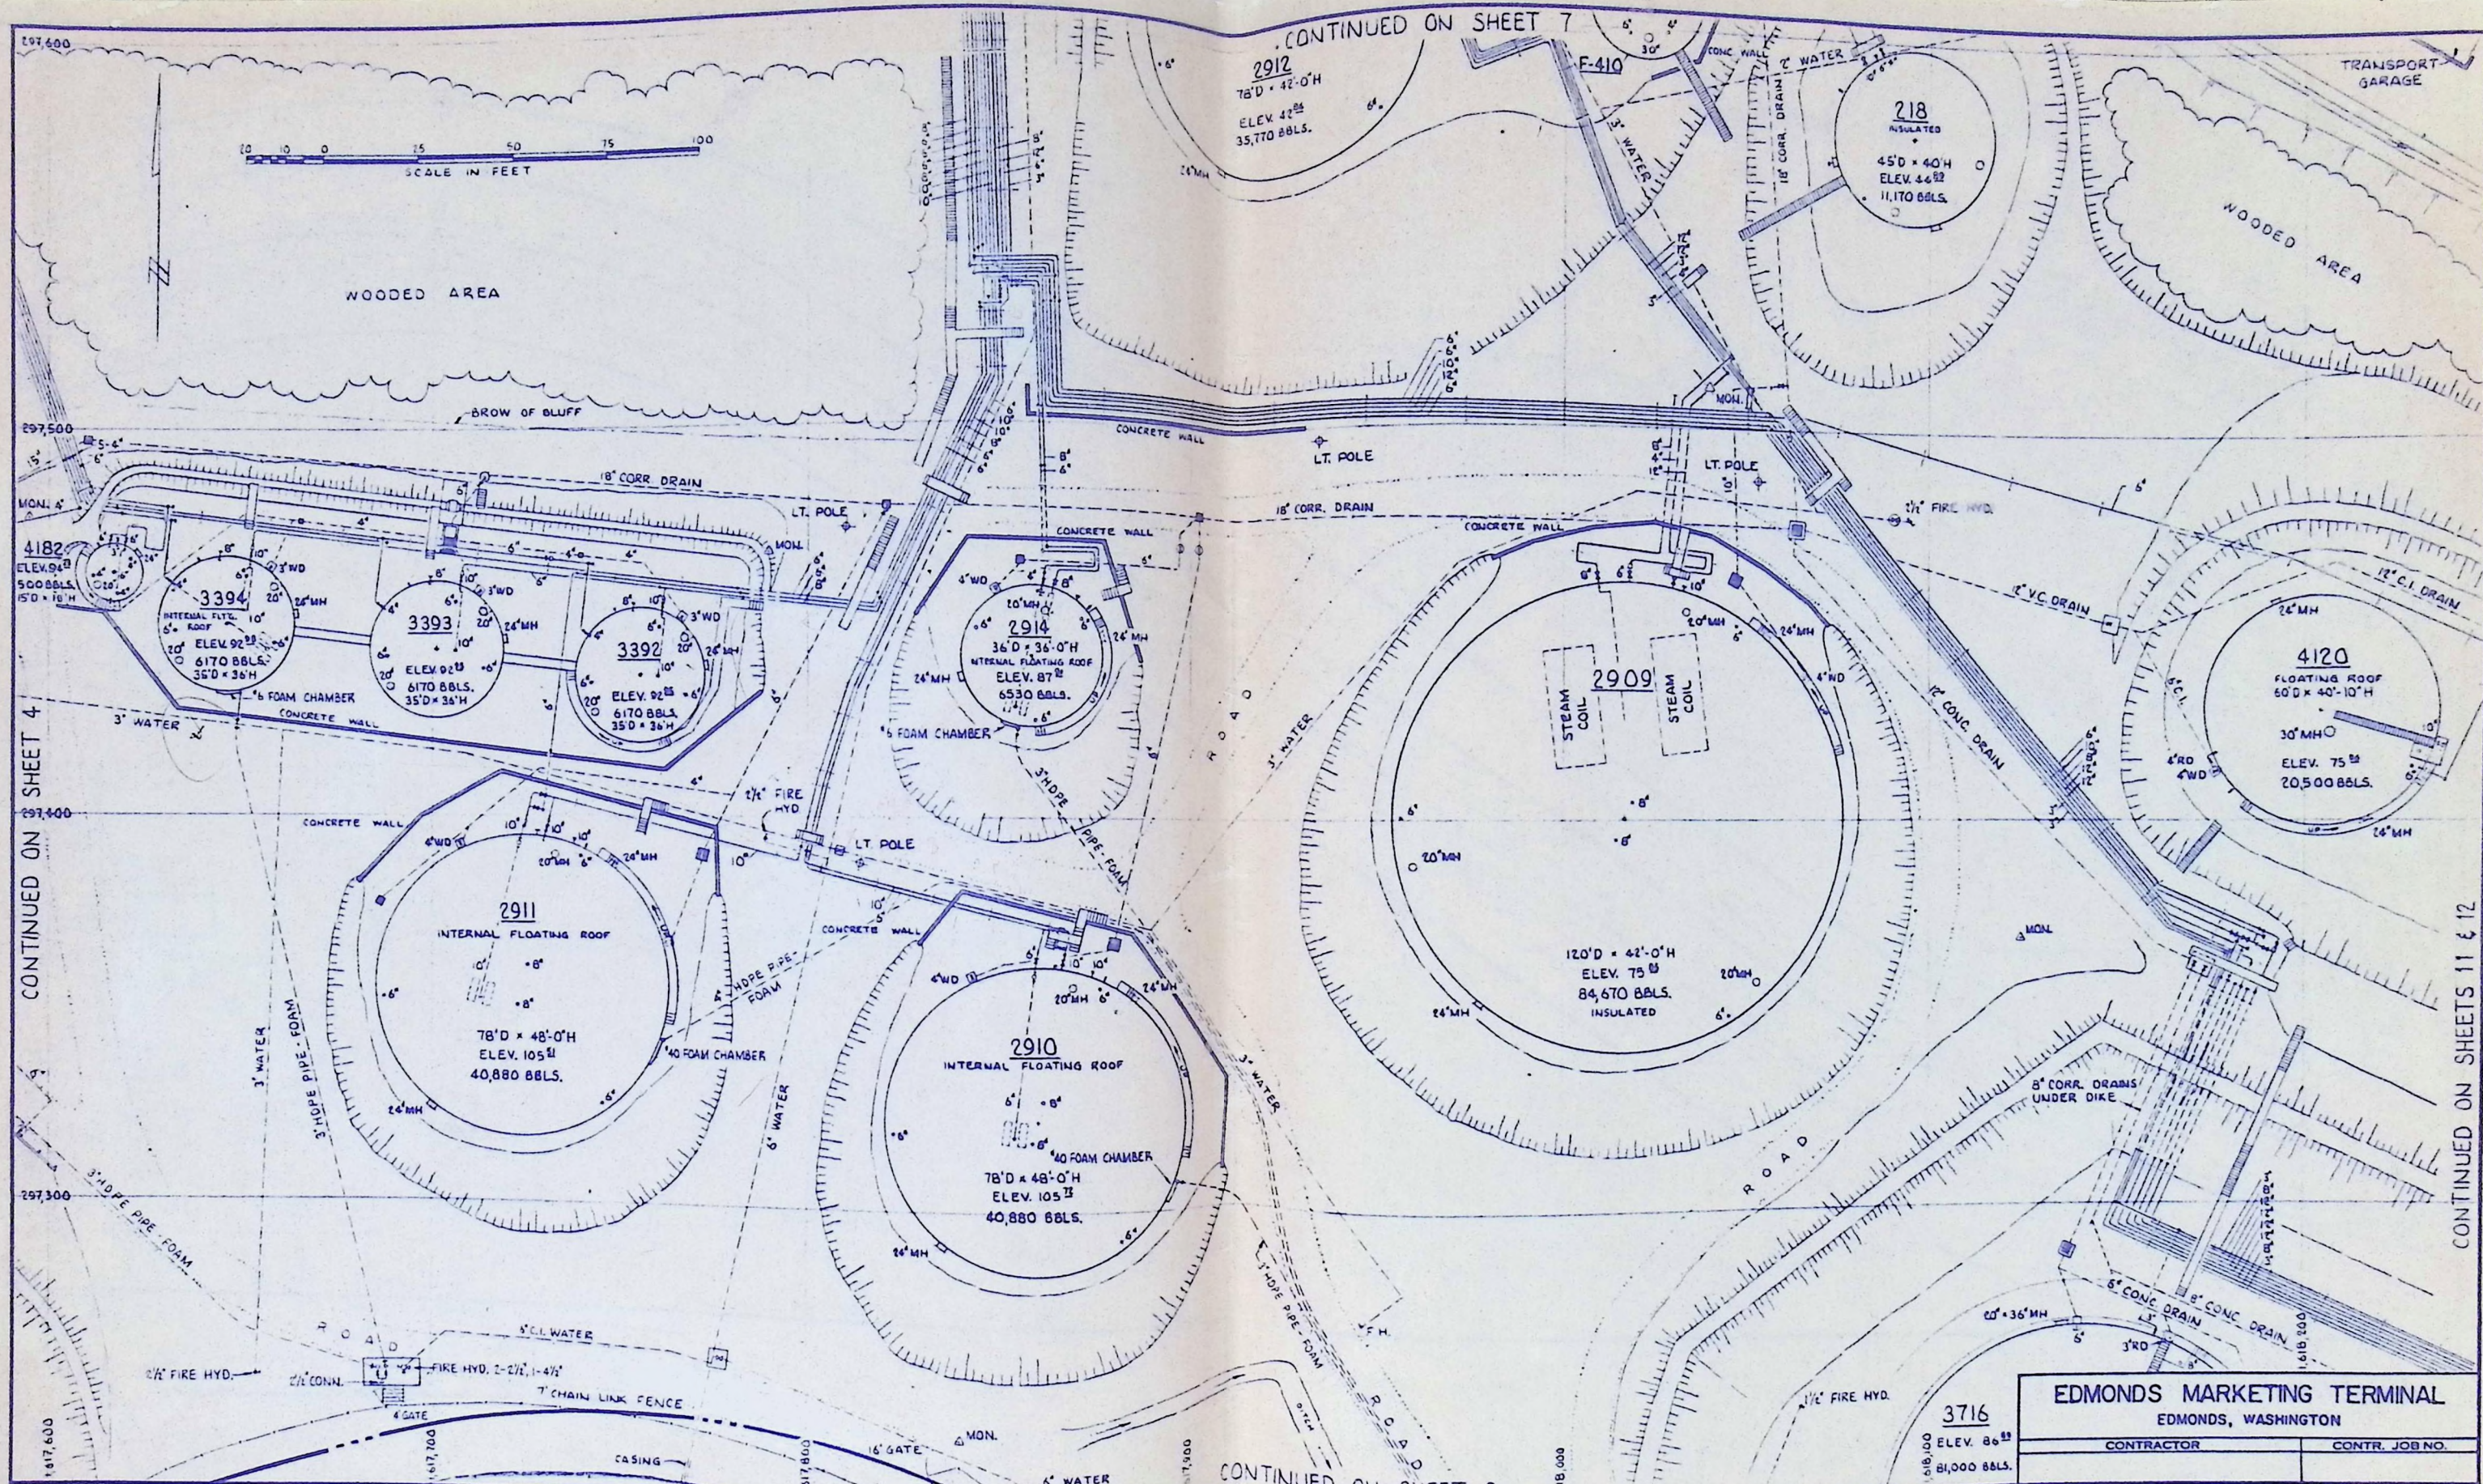

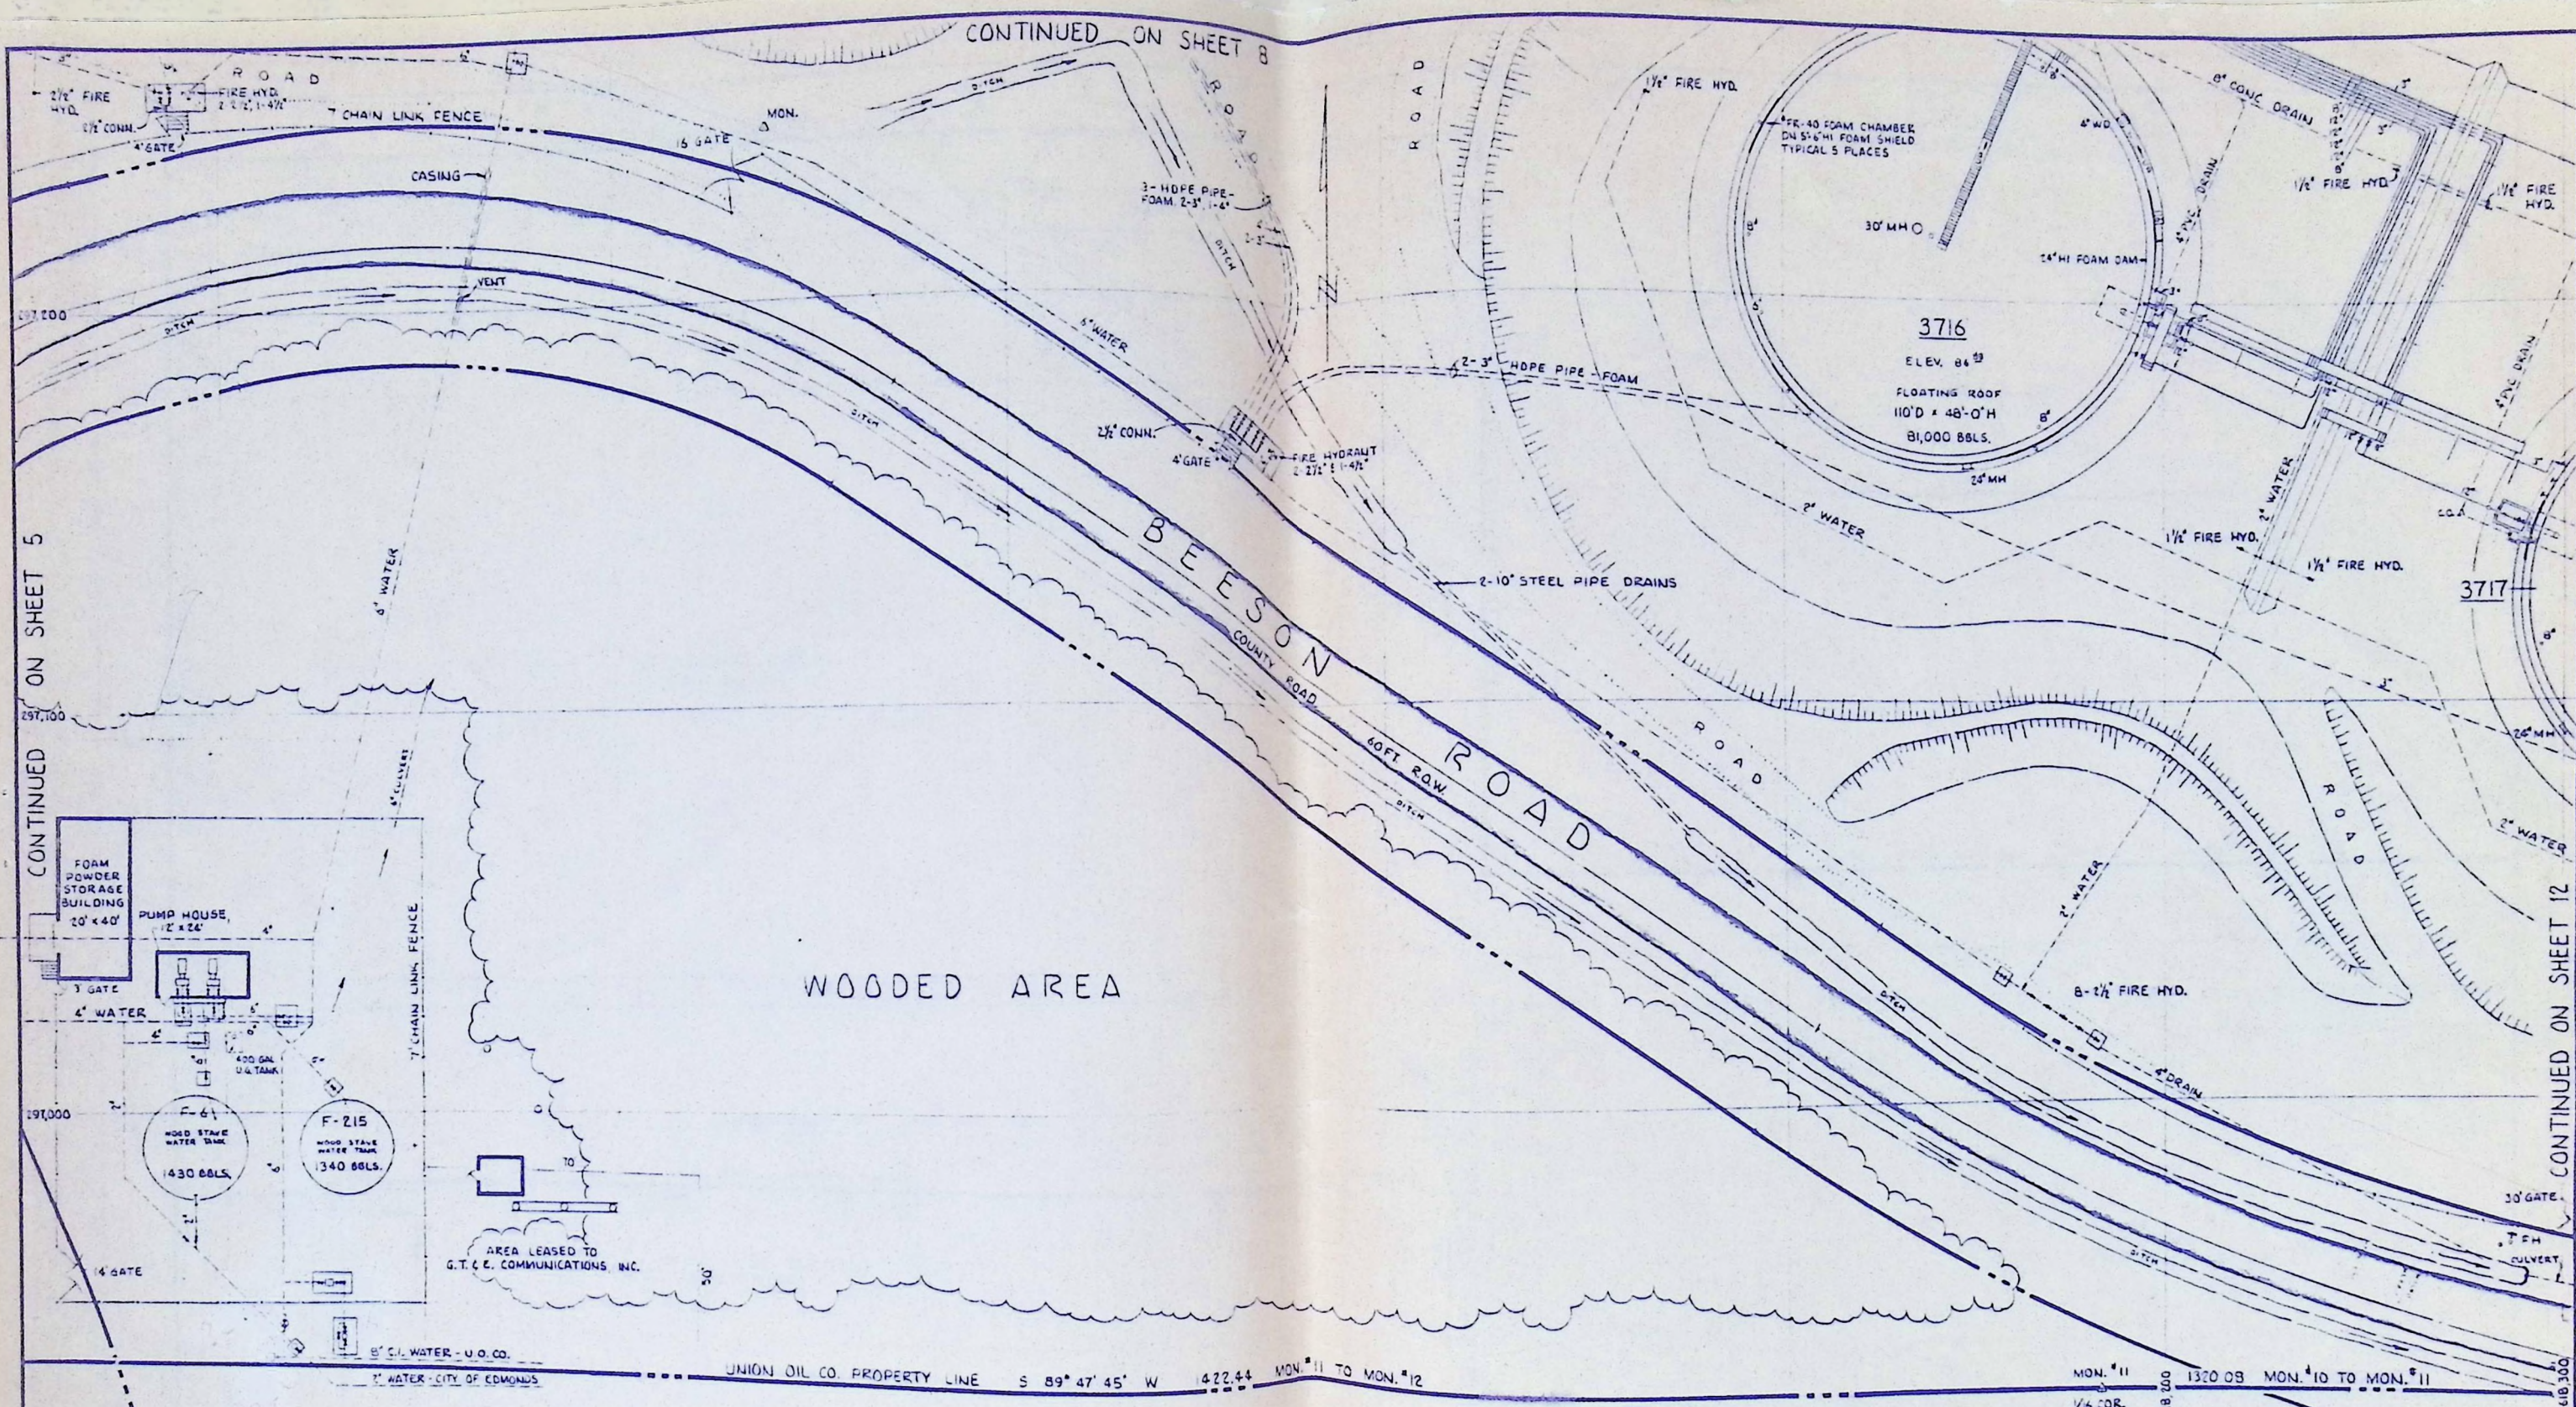

CONTINUED ON SHEET 5

CONTINUED ON SHEET 8

CONTINUED ON SHEET 12

SCALE IN FEET

0 25 50 75 100

UNION OIL CO. PROPERTY LINE S 89° 47' 45" W 422.44 MON. #11 TO MON. #12

MON. #11 1320.08 MON. #10 TO MON. #11

REFERENCE DRAWINGS

NO.	DATE	REVISION
1	7-22-77	REVISED TO CURRENT STATUS
2	3-9-82	REVISED TO CURRENT STATUS

NOTES:

- COORDINATES SHOWN ARE TO THE LAMBERT GRID SYSTEM FOR THE STATE OF WASHINGTON.
- DATUM FOR ELEVATIONS IS MEAN LOWER LOW WATER CORRECT AS OF JANUARY, 1975.
- HDPE - HIGH DENSITY POLYETHYLENE (DRISCOPE)

APPROVED FOR CONSTRUCTION

DATE	SIGNED
7-22-77	ESE
3-9-82	ESE

EDMONDS MARKETING TERMINAL
EDMONDS, WASHINGTON

CONTRACTOR _____ CONTR. JOB NO. _____

GENERAL ARRANGEMENT
WATER SERVICE AREA


Union Oil Company of California
Los Angeles, California


L2A151

DRAWING NO. _____

SHEET 13

CONTINUED ON SHEET 6

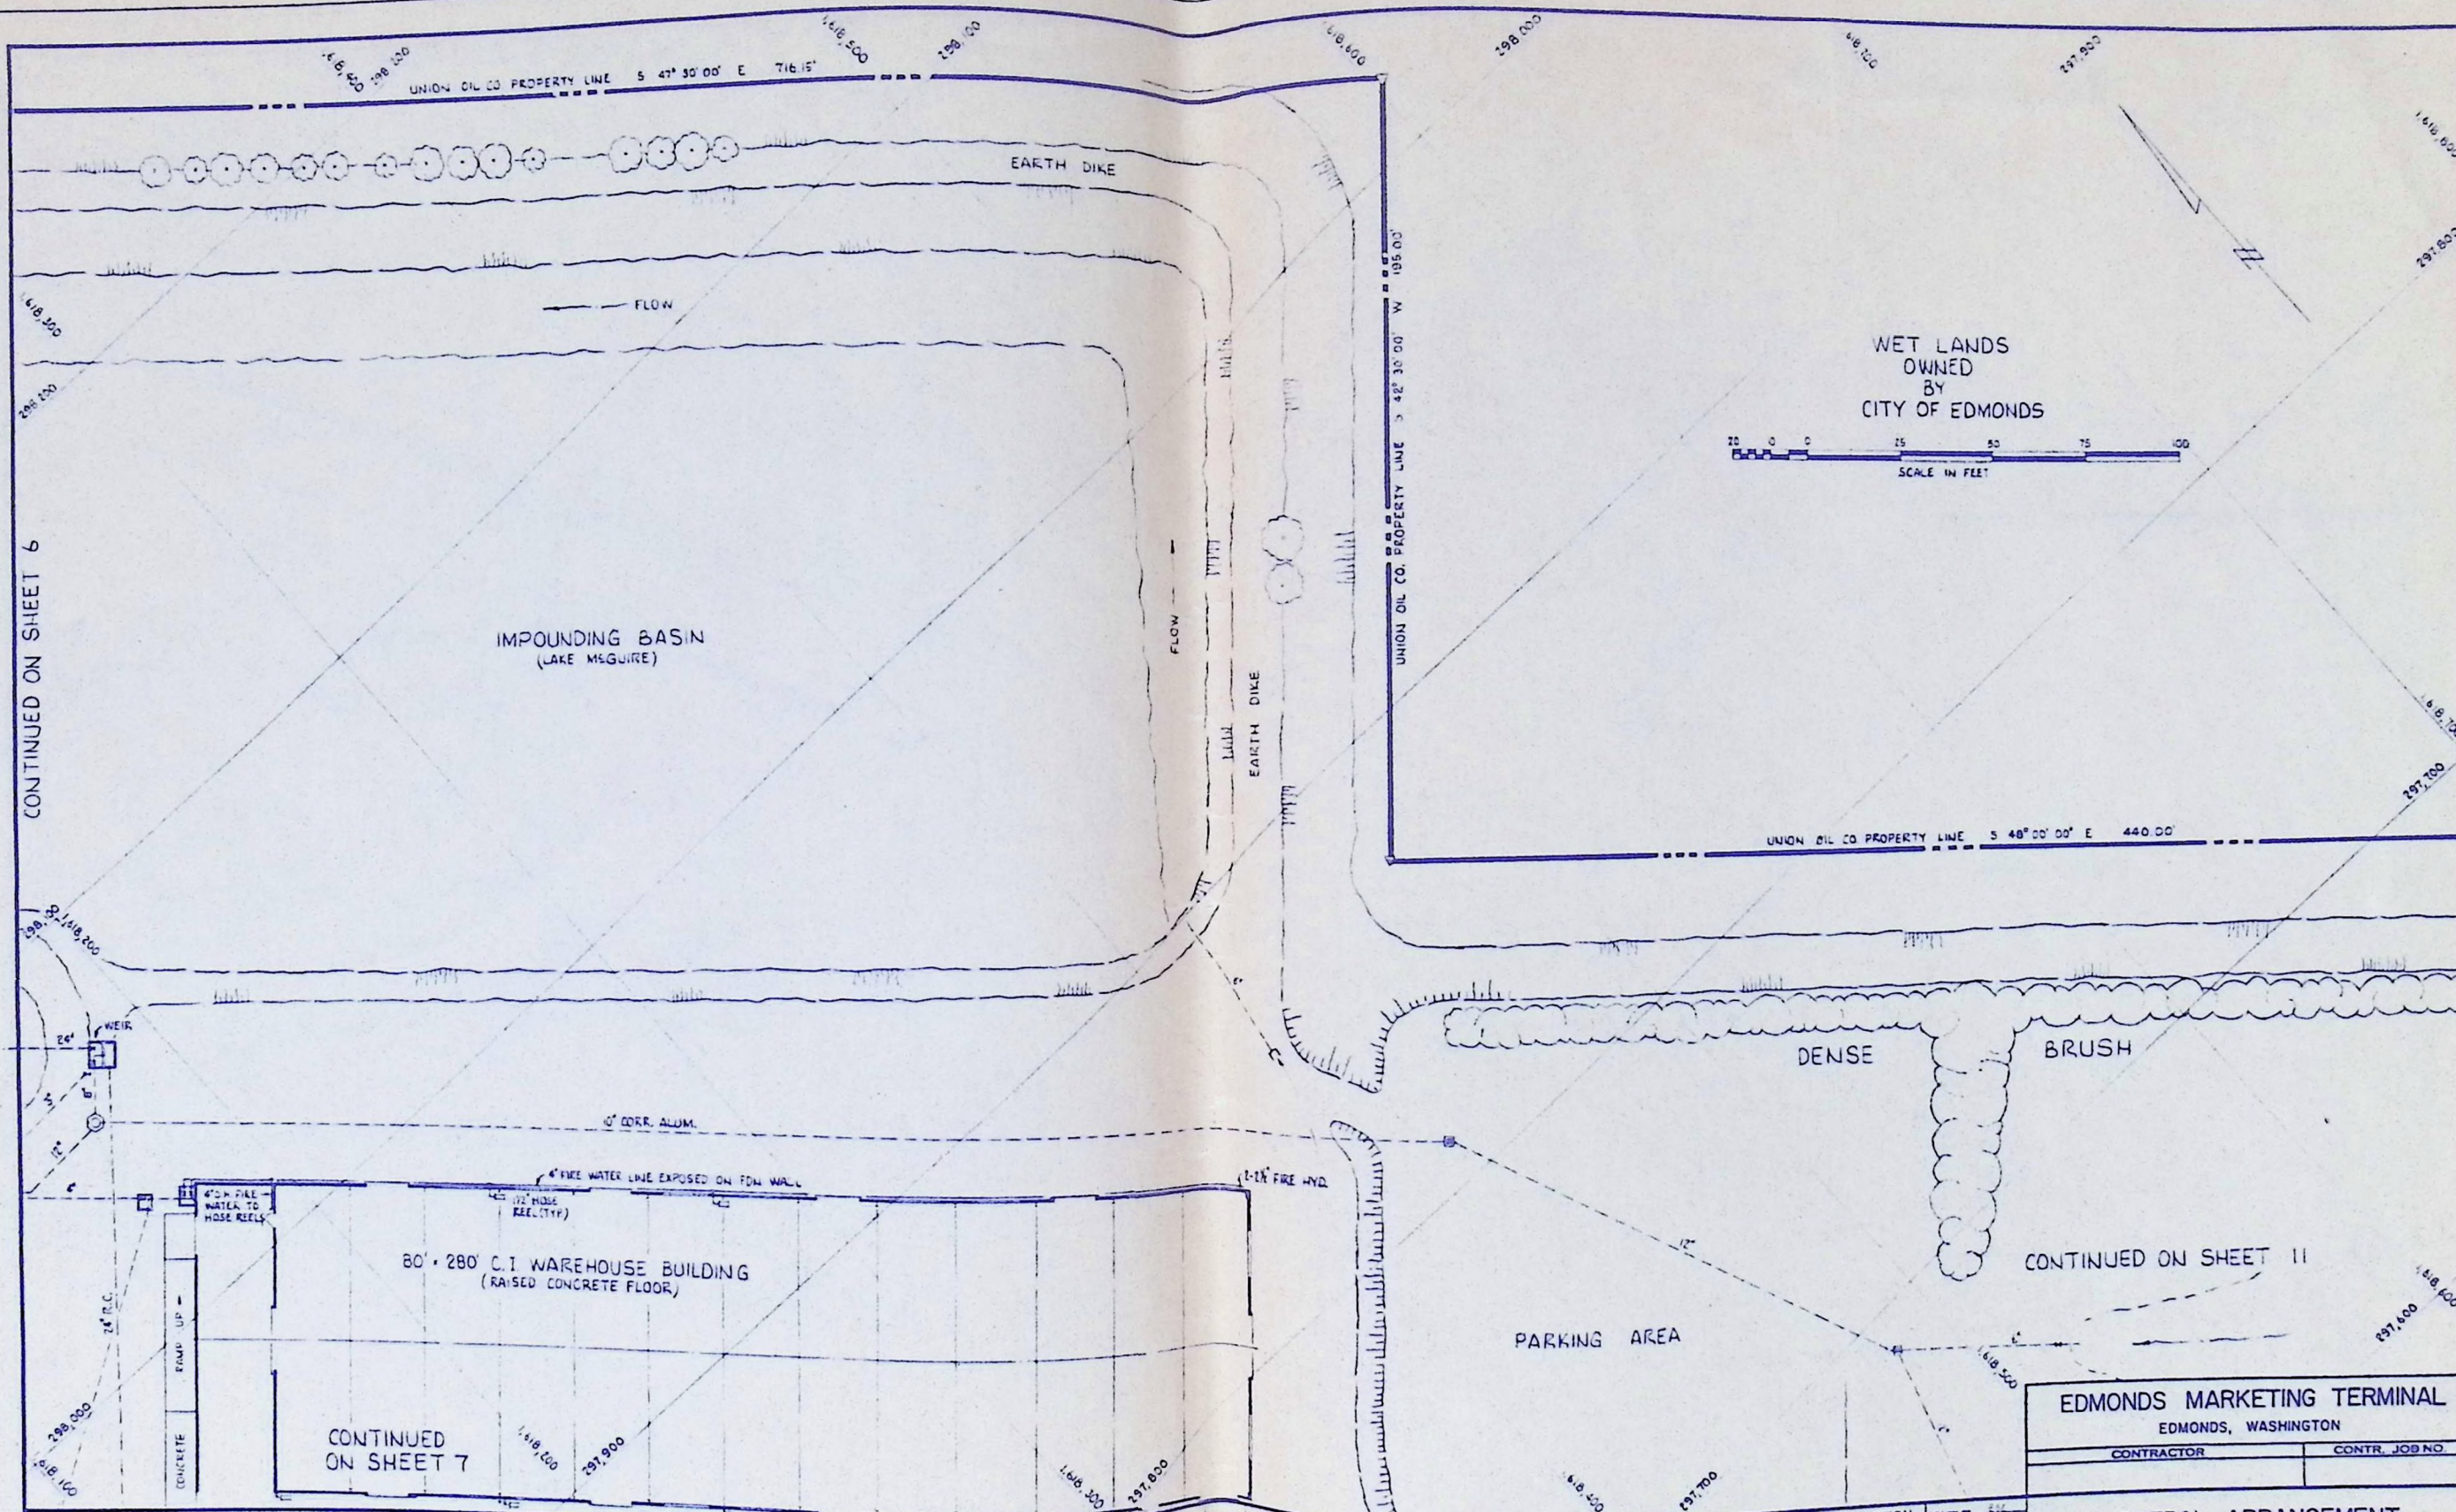

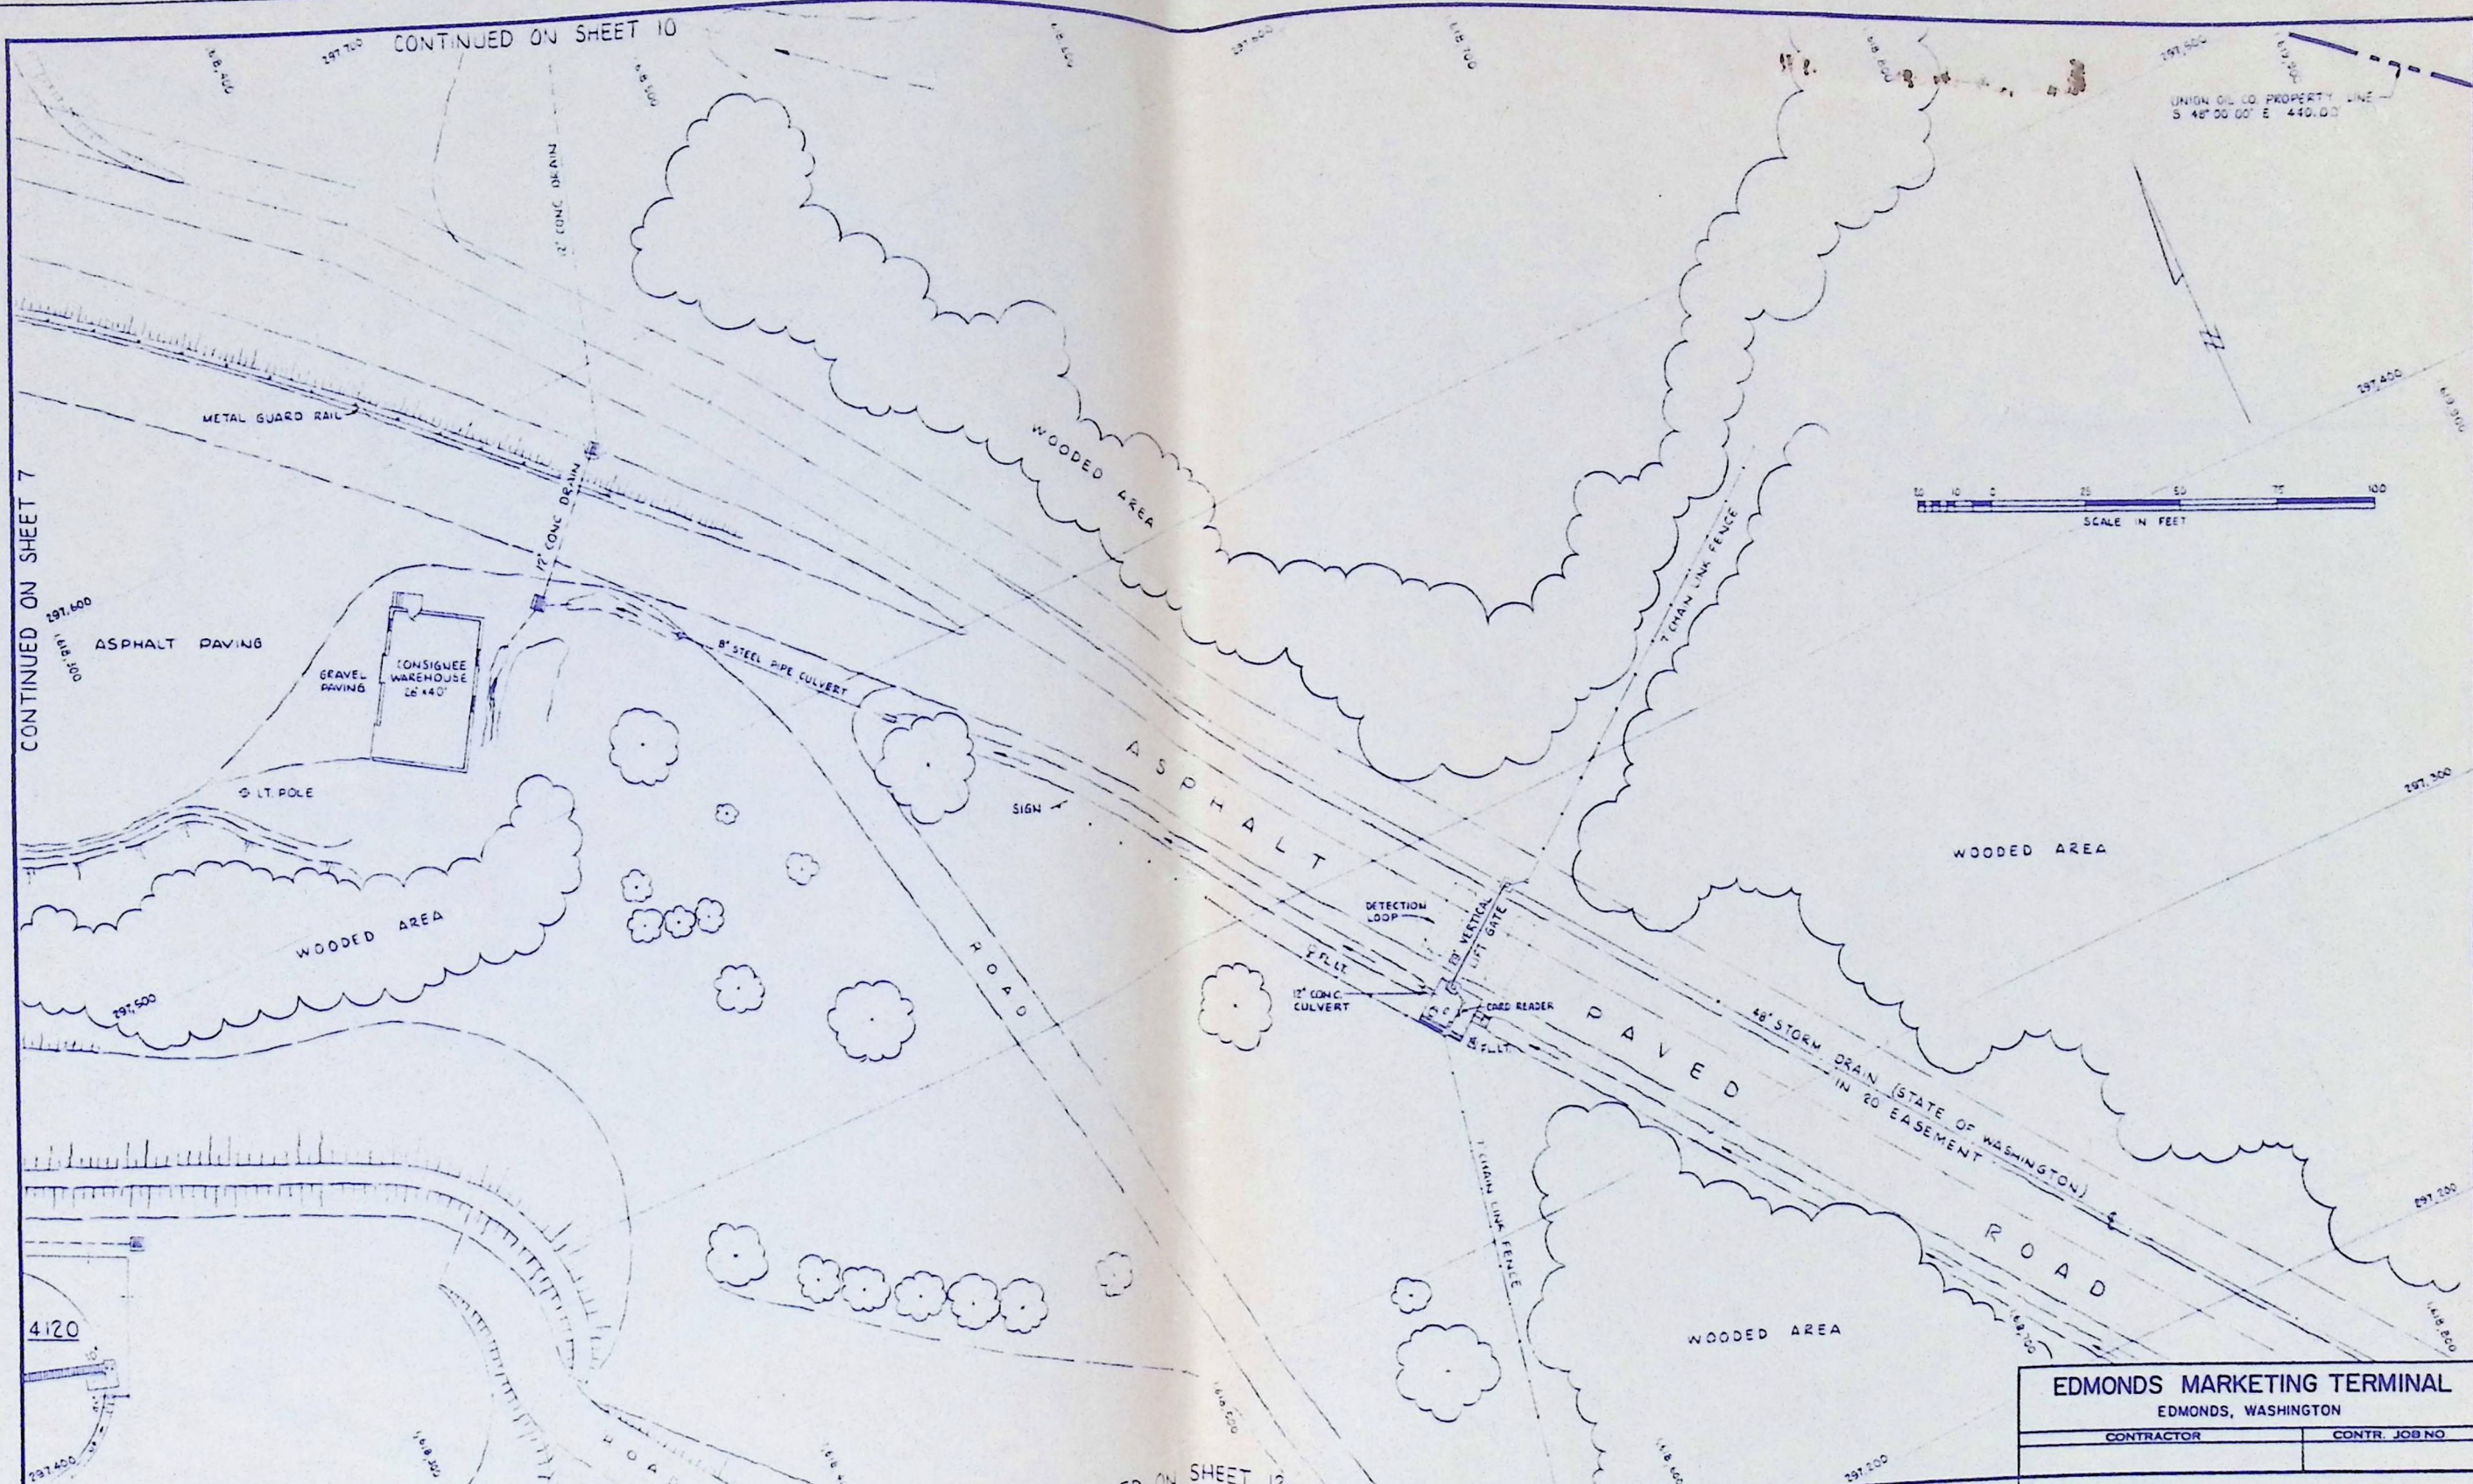

NUMBER	DATE	REFERENCE DRAWINGS

NOTES
 1. COORDINATES SHOWN ARE TO THE LAMBERT GRID SYSTEM FOR THE STATE OF WASHINGTON NORTH ZONE
 2. DATUM FOR ELEVATIONS IS MEAN LOWER LOW WATER CORRECT AS OF JANUARY 1975.

REVISED	DATE	REVISION	APPROVED FOR CONSTRUCTION

DRAWN BY: ELL
 CHECKED BY:
 TRACED BY:
 APP'D:
 SCALE: 1" = 20'
 DATE: 12-24-82

EDMONDS MARKETING TERMINAL
EDMONDS, WASHINGTON


CONTRACTOR: _____ CONTR. JOB NO: _____

GENERAL ARRANGEMENT
ENTRANCE ROAD AREA

Union Oil Company of California
Los Angeles, California

DRAWING NO:
L2A151

CONTINUED ON SHEETS 8 & 11

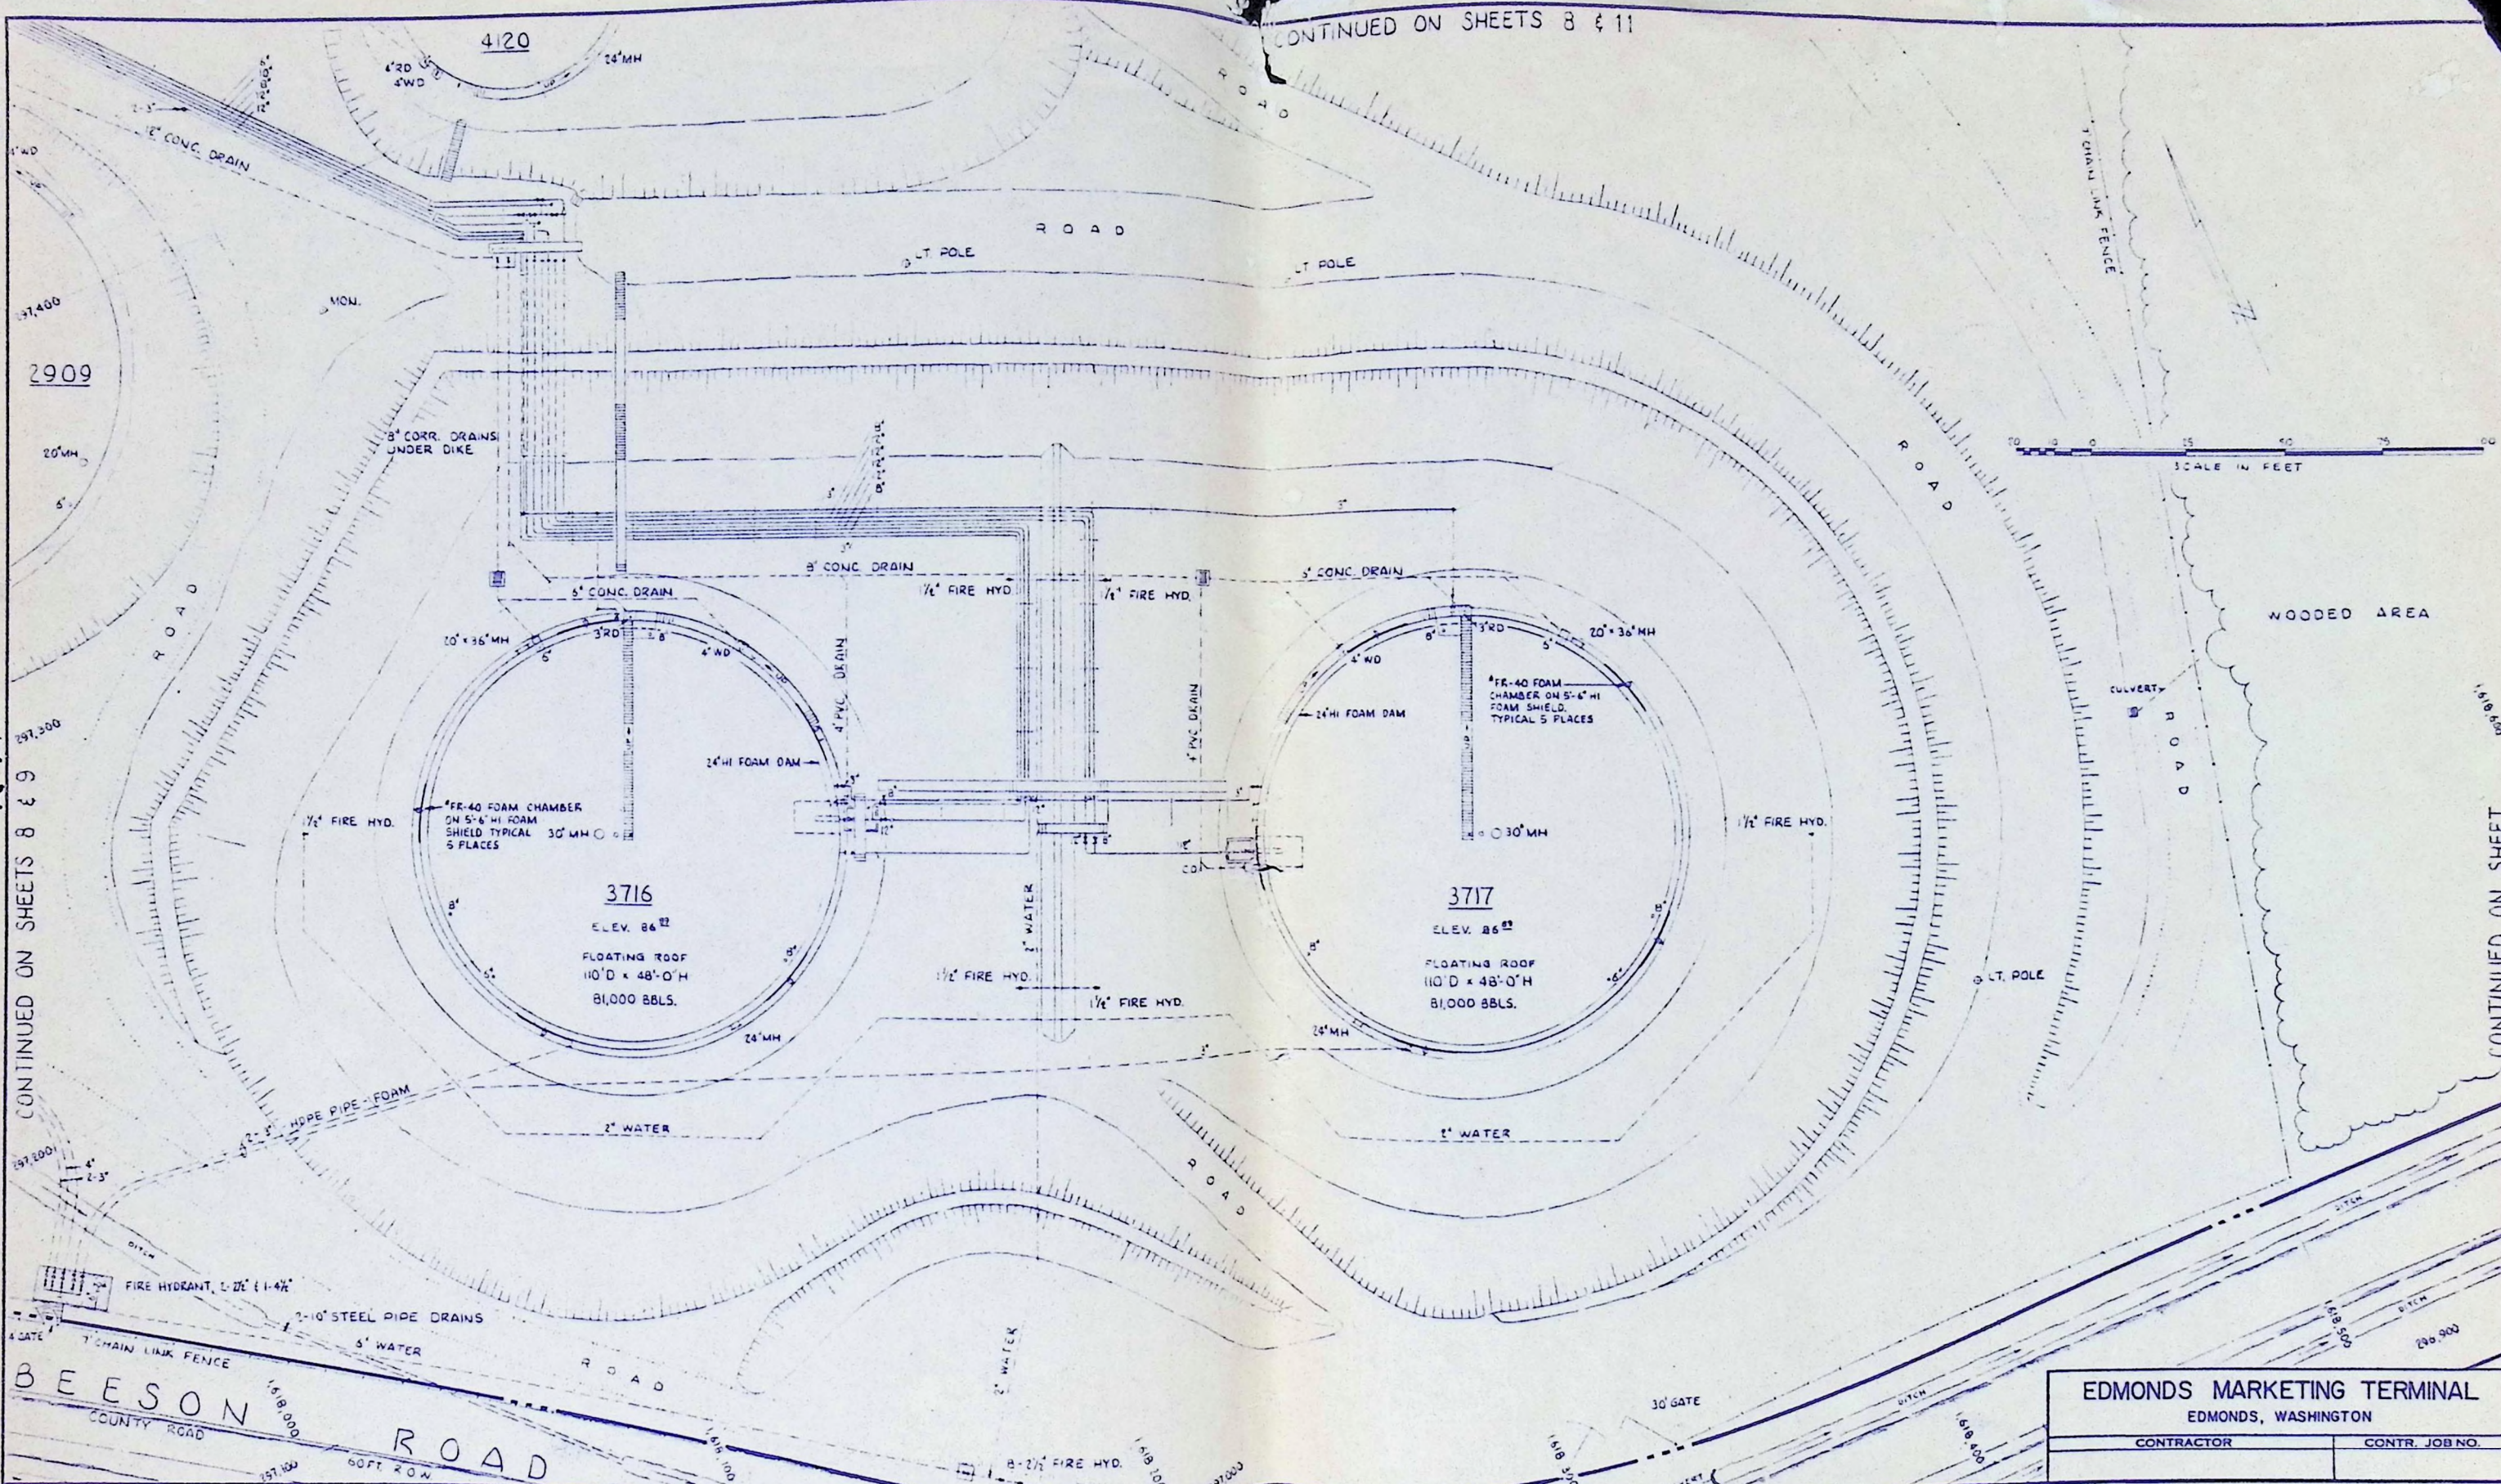

CONTINUED ON SHEETS 8 & 9

CONTINUED ON SHEET

NUMBER	DATE	REFERENCE DRAWINGS

- NOTES
- COORDINATES SHOWN ARE TO THE LAMBERT GRID SYSTEM FOR THE STATE OF WASHINGTON, NORTH ZONE.
 - DATUM FOR ELEVATIONS IS MEAN LOWER LOW WATER CORRECT AS OF JANUARY, 1975.
 - HOPE - HIGH DENSITY POLYETHYLENE (DRISCOPIPE)

REV.	DATE	REVISION
1	1-6-77	REVISED TO CURRENT STATUS
2	3-22-82	REVISED TO CURRENT STATUS

APPROVED FOR CONSTRUCTION			
DATE	SIGNED	DATE	SIGNED

EDMONDS MARKETING TERMINAL
EDMONDS, WASHINGTON

CONTRACTOR _____ CONTR. JOB NO. _____

GENERAL ARRANGEMENT
TANK FARM - AREA NO.3

Union Oil Company of California
Los Angeles, California

L2A151

SCALE: 1" = 20'
DATE: 5-24-76